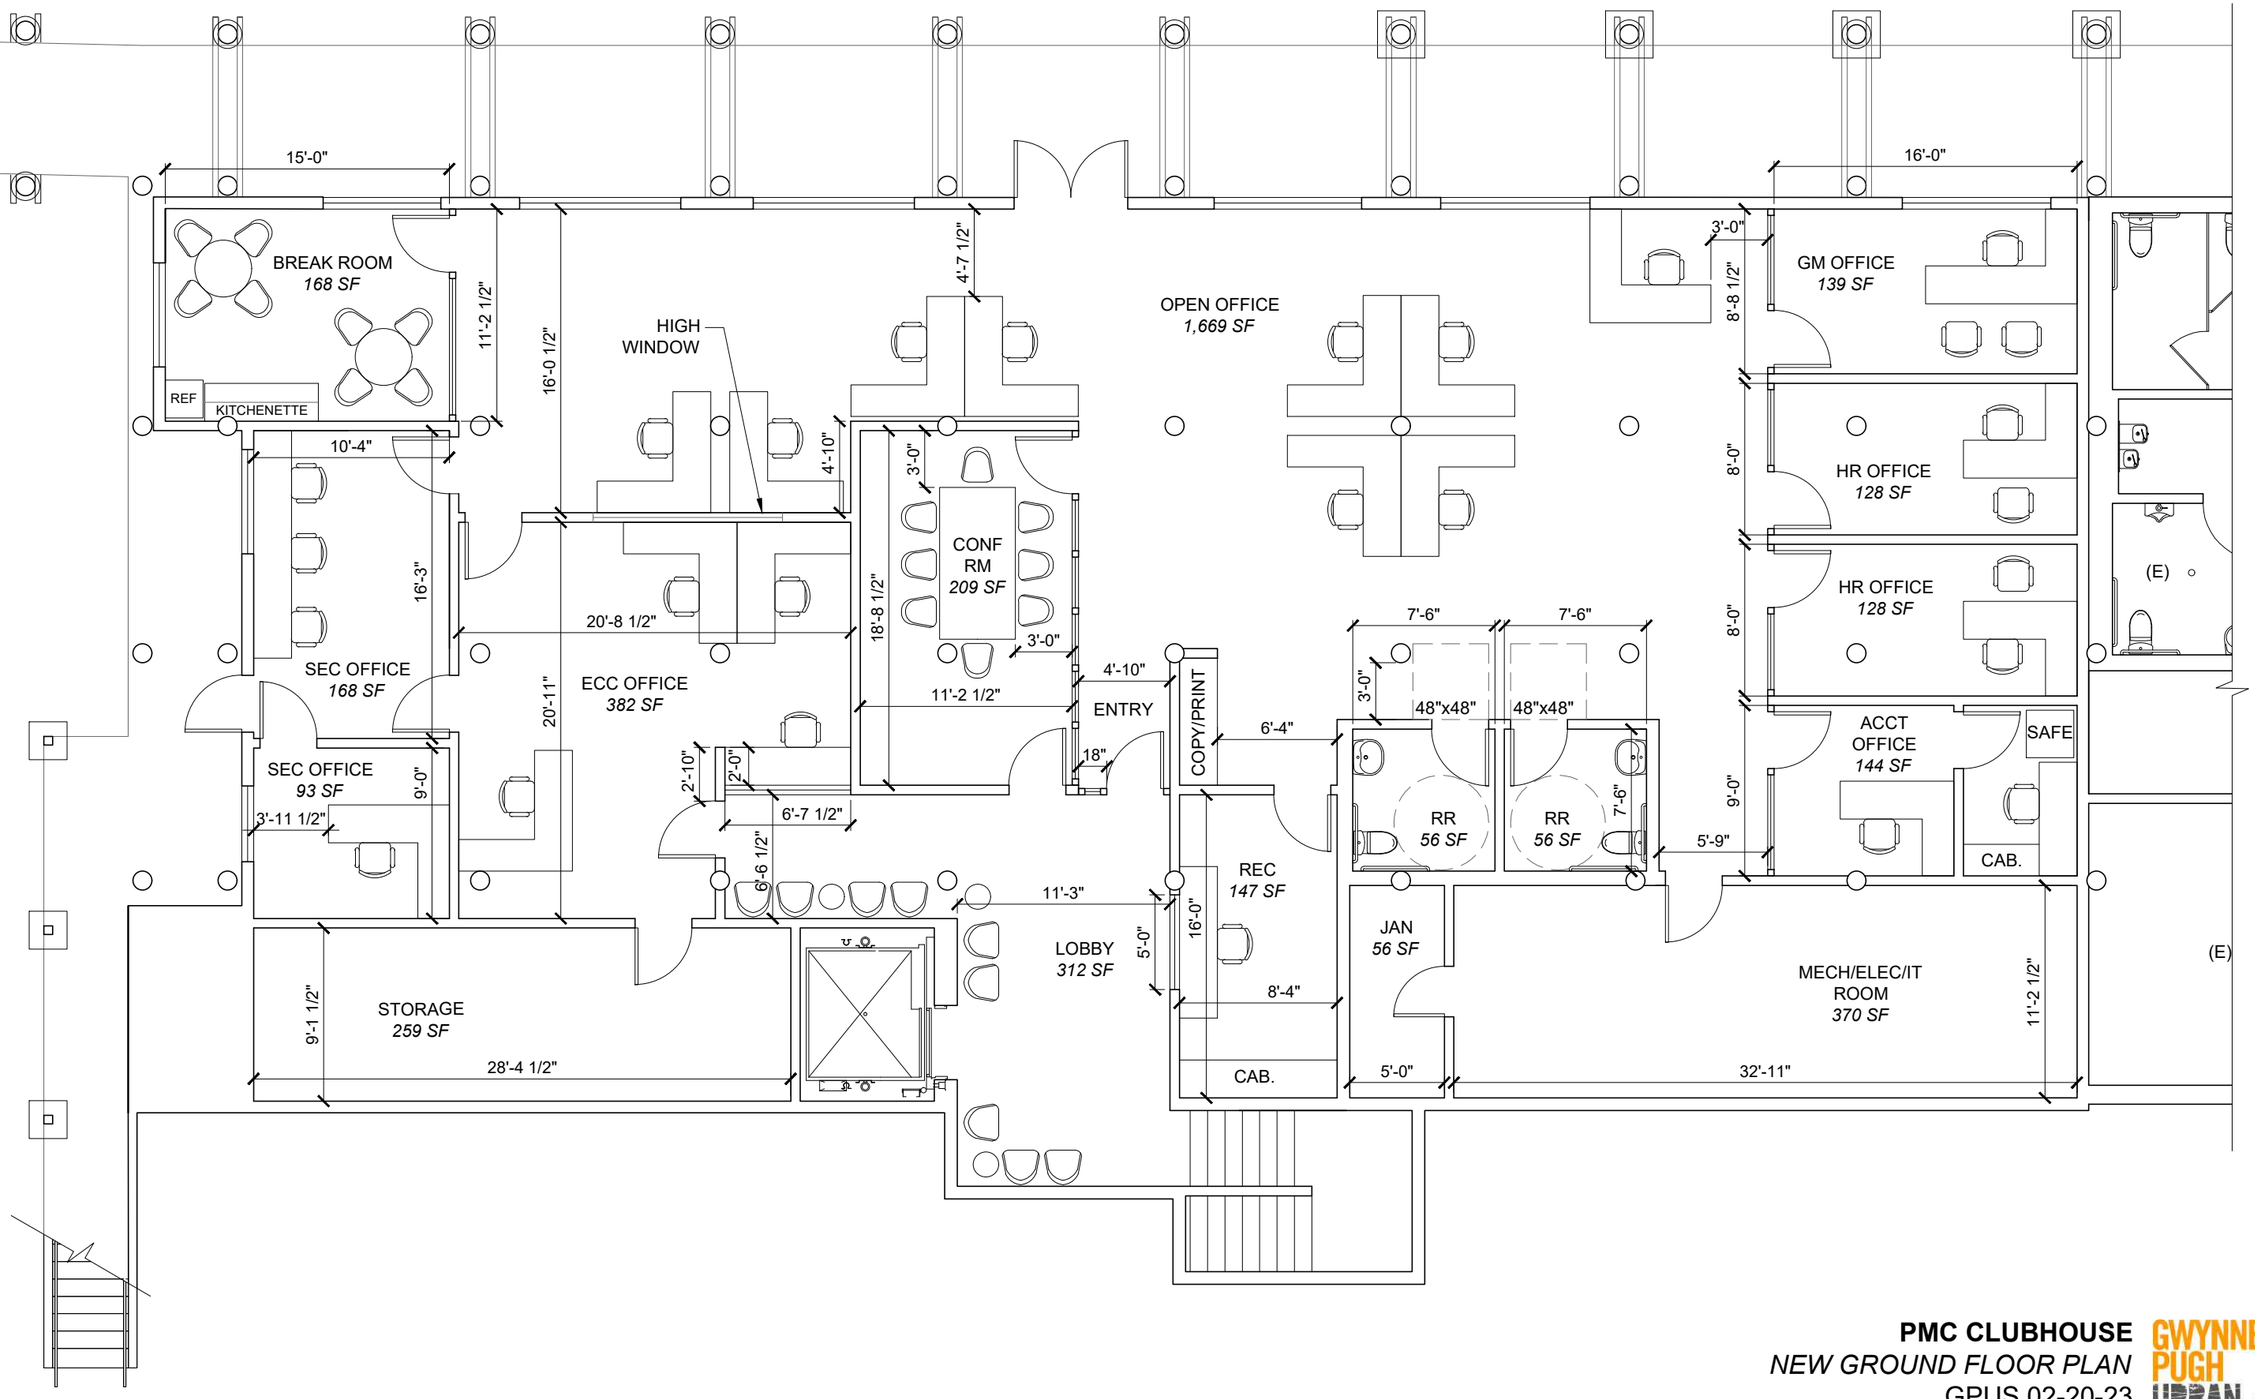

PMC CLUBHOUSE
NEW GROUND FLOOR PLAN
GPUS 02-20-23
SCALE: ⅛"=1'-0"

GWYNNE PUGH URBAN STUDIO